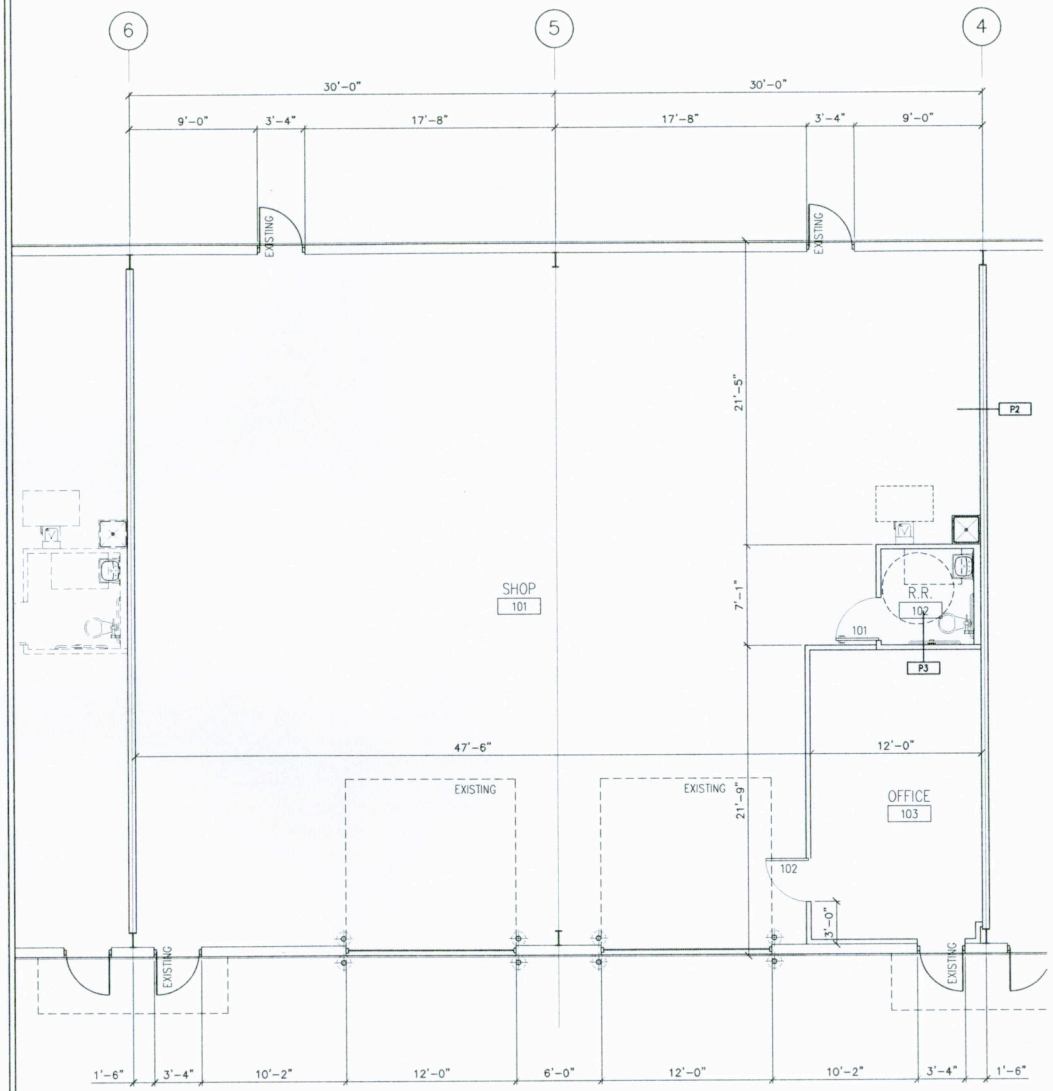


A FLOOR PLAN - UNITS 4 & 5
SCALE : 1/4" = 1'-0"

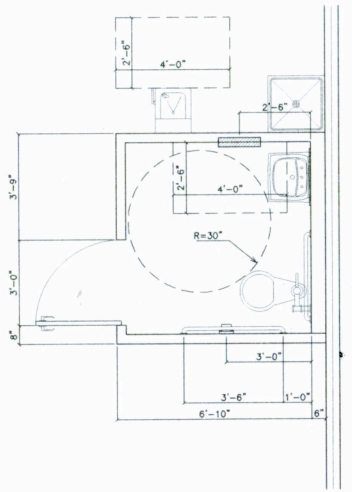


B ENLARGED R.R. PLAN
SCALE : 1/2" = 1'-0"

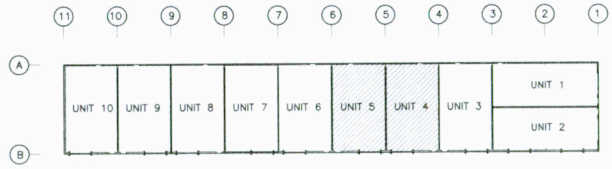


C KEY PLAN
SCALE : N.T.S.

jmerc
DESIGN
DRAFTING AND
DESIGN SERVICE
EDINBURG, TEXAS
jmercDESIGN@sbcglobal.net
956-792-0523

THESE DRAWINGS SHALL REMAIN THE PROPERTY OF jmercDESIGN. THEY MAY NOT BE RE-USED, REPRODUCED OR ALTERED IN ANY WAY WITHOUT PRIOR WRITTEN APPROVAL FROM AND WITH APPROPRIATE COMPENSATION TO jmercDESIGN.

# Units 4 & 5 - Finish Out

451 W. Nolana - Commercial Plaza

Floor Plan

Pharr, Texas

ISSUES AND REVISIONS

Floor Plan
TITLE

03.31.08
ISSUE DATE

JOB NUMBER

jmerc
DRAWN BY

CHECKED BY

SHEET NUMBER

A1.1